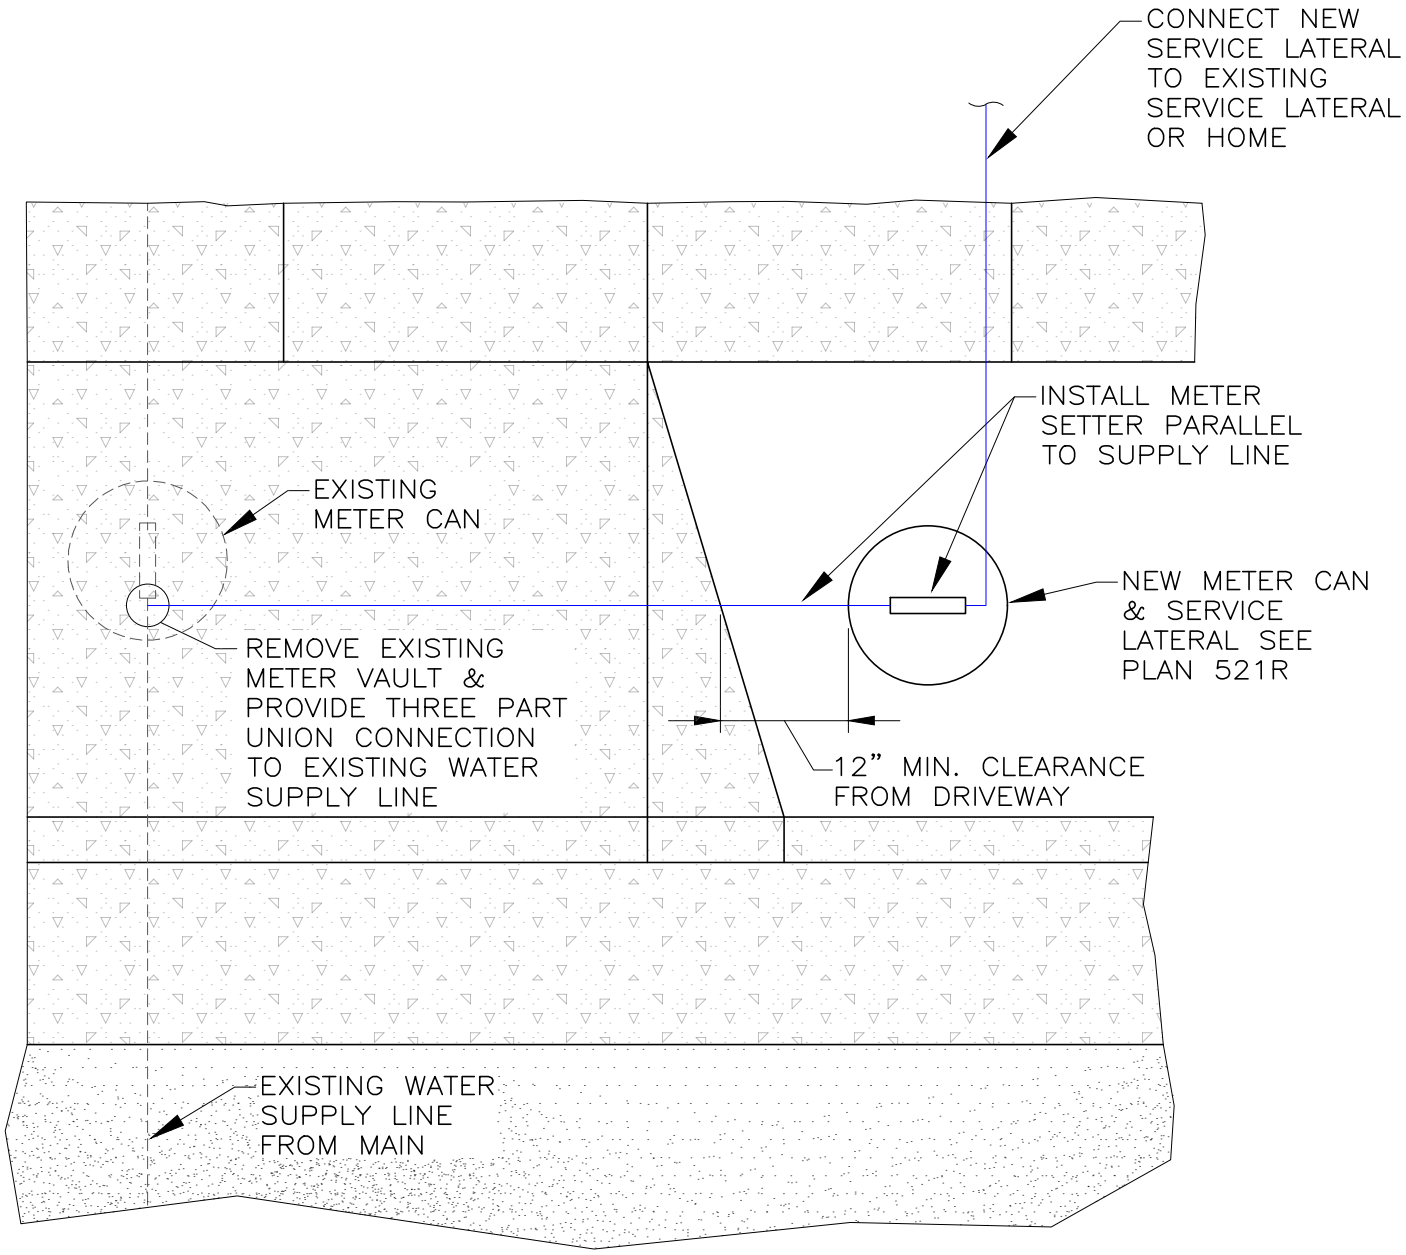

Tooele City
Est. 1853

METER RELOCATION FOR DRIVEWAY CONFLICT DETAIL

Plan No.
520 R

3/2025